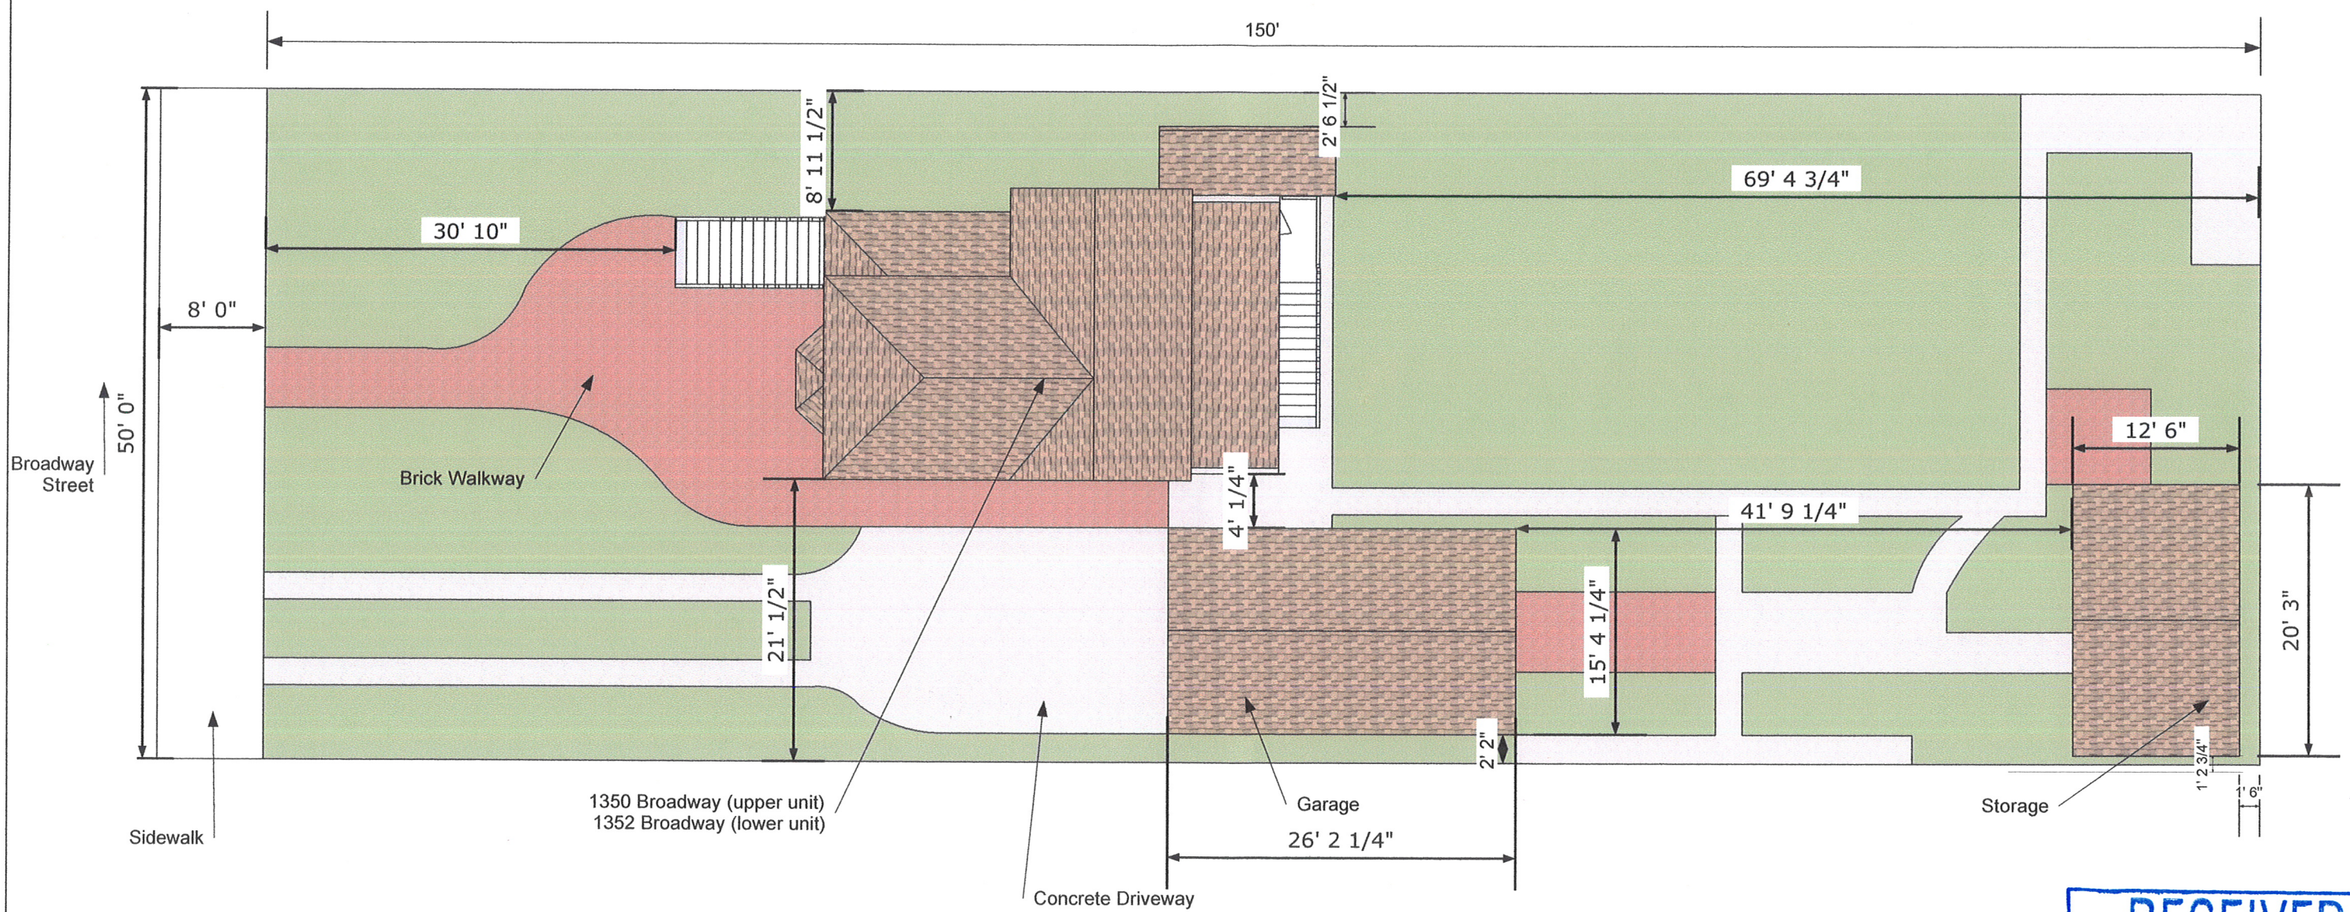

RECEIVED
APR 25 2011
PERMIT CENTER
ALAMEDA, CA 94501

Parcel number 070-0152-049-00

1350 & 1352 Broadway

No Scale : Existing

A
1

CLIENT
Matt Lovering & Sylvia Balding
1350 Broadway, Alameda, CA 94501

PROJECT
Remodel and Addition

DRAWN BY
Matt Lovering
415-336-2272

ISSUE
04.21.11

1350 & 1352 Broadway

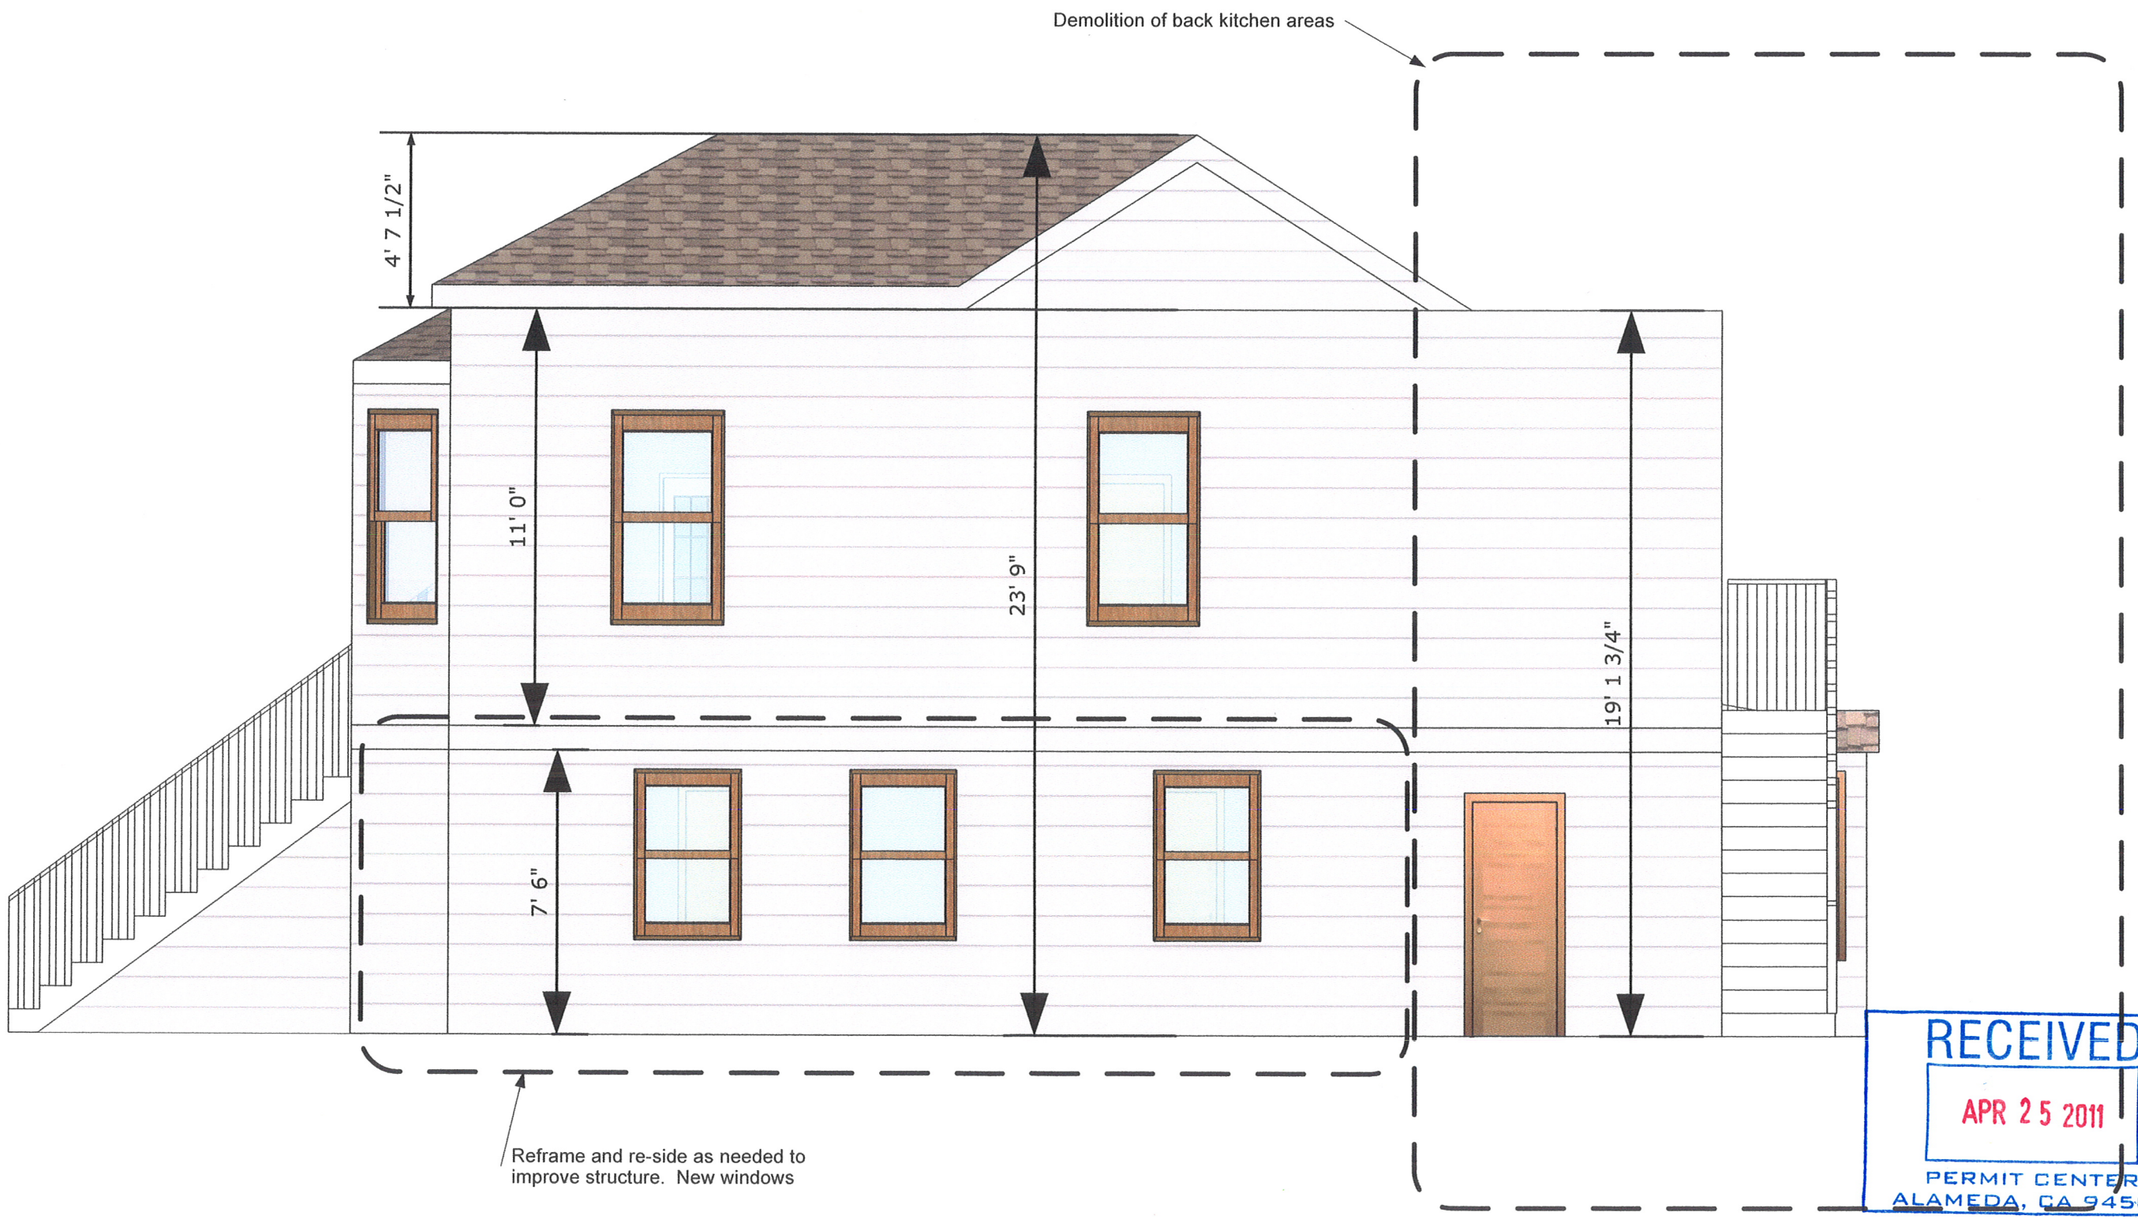

RECEIVED
APR 25 2011
PERMIT CENTER
ALAMEDA, CA 94501

Existing South

1350 & 1352 Broadway

1/4":1' : Existing

A
5

1350 & 1352 Broadway

CLIENT
Matt Lovering & Sylvia Balding
1350 Broadway, Alameda, CA 94501

PROJECT
Remodel and Addition

DRAWN BY
Matt Lovering
415.336.3272

ISSUE
04.21.11

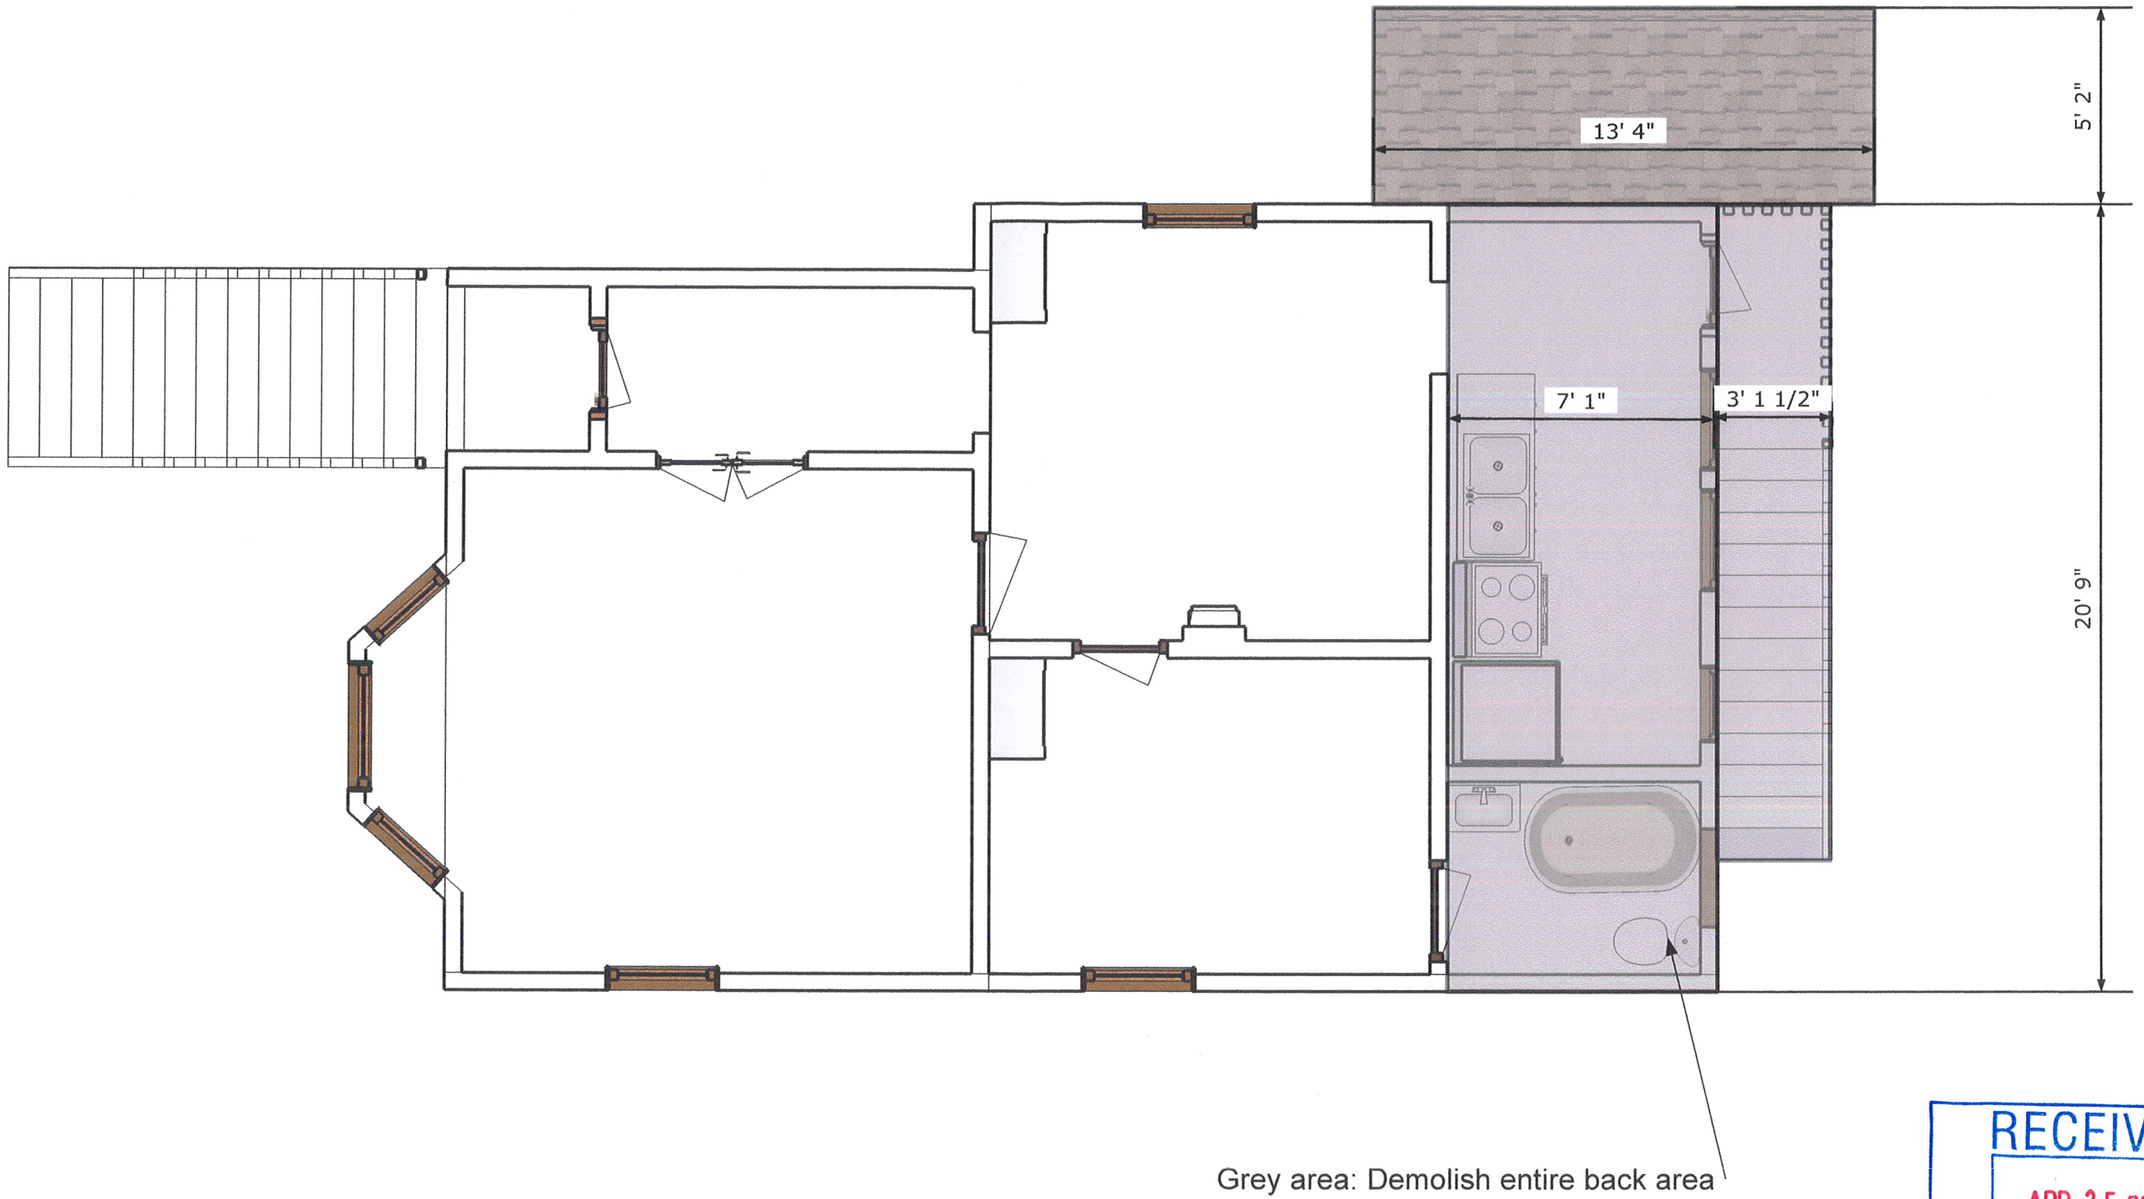

RECEIVED
APR 25 2011
PERMIT CENTER
ALAMEDA, CA 94501

Demolition Plan 1350: demolish 140 square feet of living space
(existing 680 square feet)

1350 Broadway

1/4":1' : Existing

A
11

CLIENT
Matt Lovering & Sylvia Balding
1350 Broadway, Alameda, CA 94501

PROJECT
Remodel and Addition

DRAWN BY
Matt Lovering
415-238-2272

ISSUE
04.21.11

1350 & 1352 Broadway

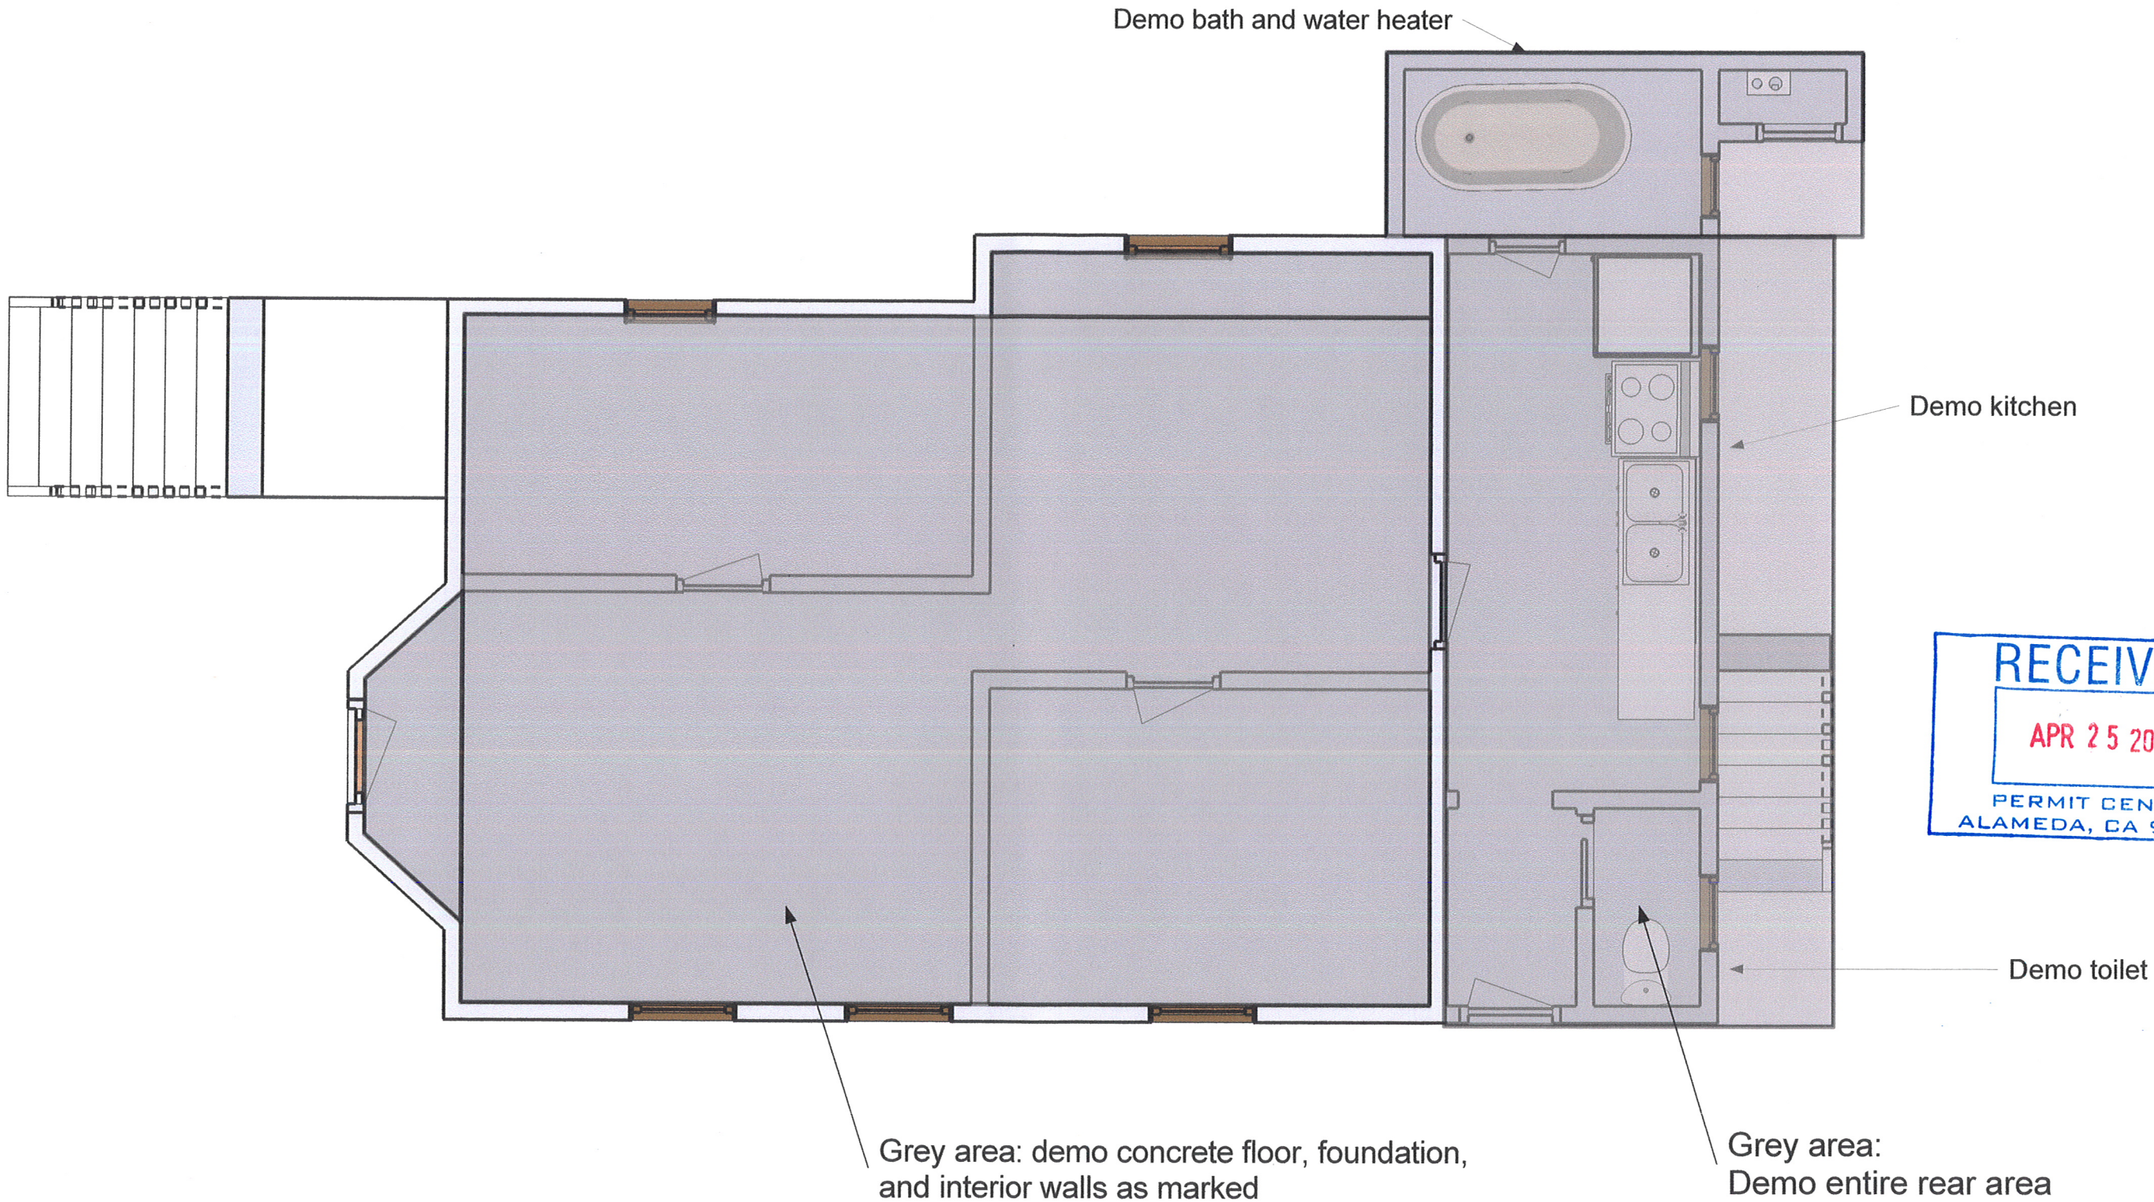

RECEIVED
APR 25 2011
PERMIT CENTER
ALAMEDA, CA 94501

Demolition Plan 1352: demolish entire 680 square feet of living space

1352 Broadway

1/4":1' : Existing

A
10

CLIENT
Matt Lovering & Sylvia Balding
1350 Broadway, Alameda, CA 94501

PROJECT
Remodel and Addition

DRAWN BY
Matt Lovering
415-336-3373

ISSUE
04.21.11

1350 & 1352 Broadway

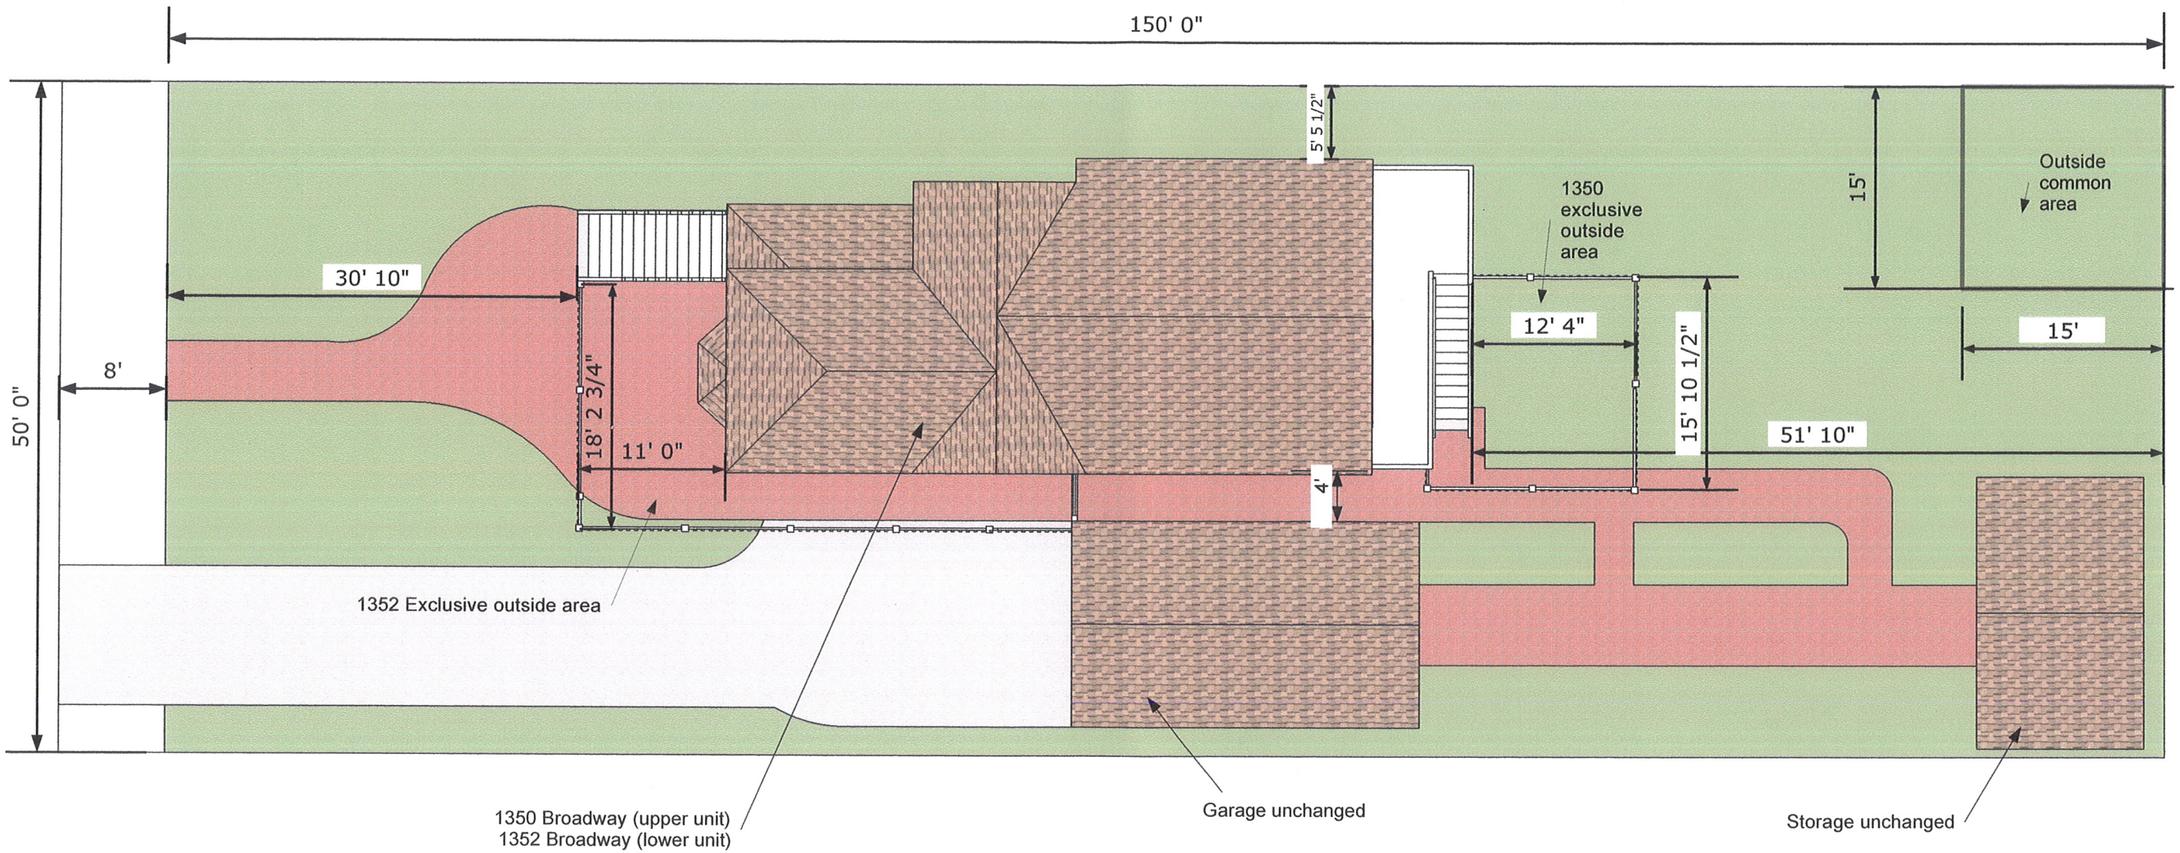

RECEIVED
APR 25 2011
PERMIT CENTER
ALAMEDA, CA 94501

Proposed Plan

1350 & 1352 Broadway

Scale:none : House Remodel

A
12

CLIENT
Matt Lovering & Sylvia Balding
1350 Broadway, Alameda, CA 94501

PROJECT
Remodel and Addition

DRAWN BY
Matt Lovering
415-336-3979

ISSUE
04.21.11

1350 & 1352 Broadway

South

RECEIVED
APR 25 2011
PERMIT CENTER
ALAMEDA, CA 94501

1350 & 1352 Broadway

1/8":1' : House Remodel

A
16

1350 & 1352 Broadway

ISSUE
04.21.11

DRAWN BY
Matt Lovering
415-336-3979

PROJECT
Remodel and Addition

CLIENT
Matt Lovering & Sylvia Balding
1350 Broadway, Alameda, CA 94501