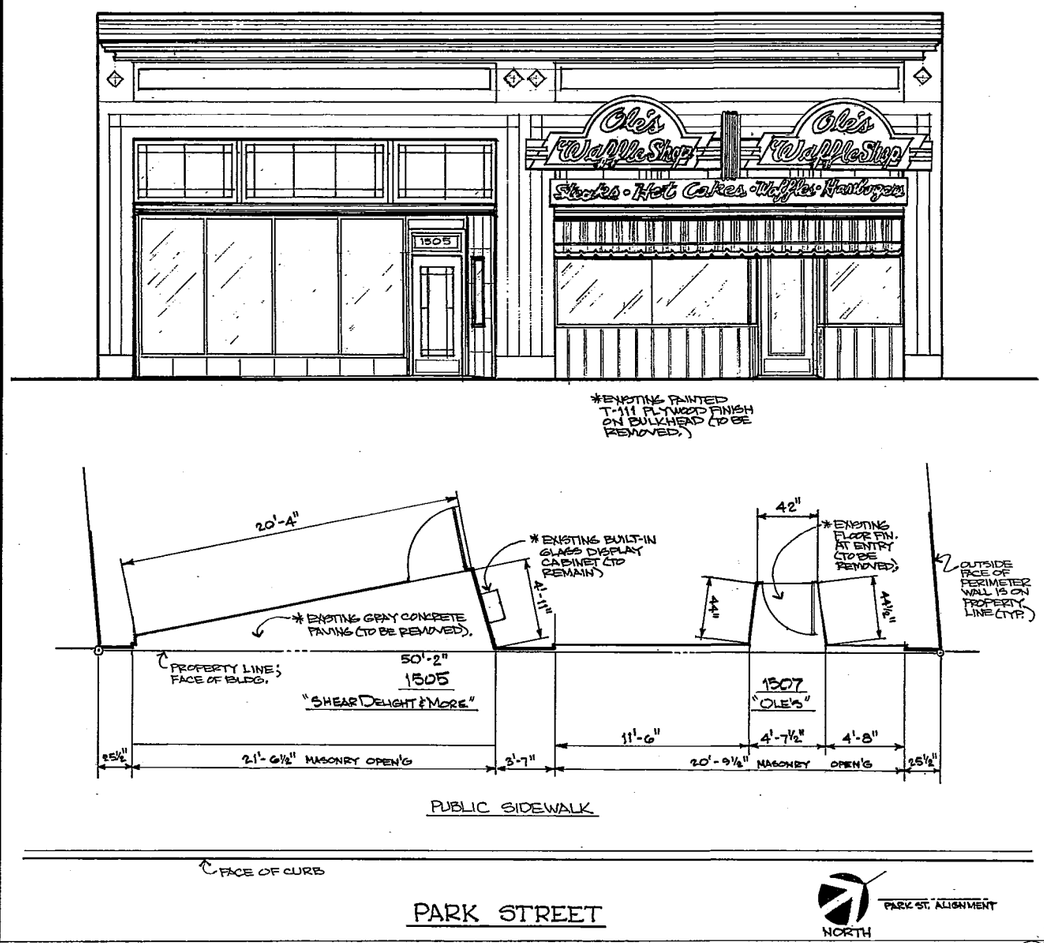

* EXISTING CONDITIONS ~ STREET ELEVATION ~ 1/4" = 1'-0" (4)

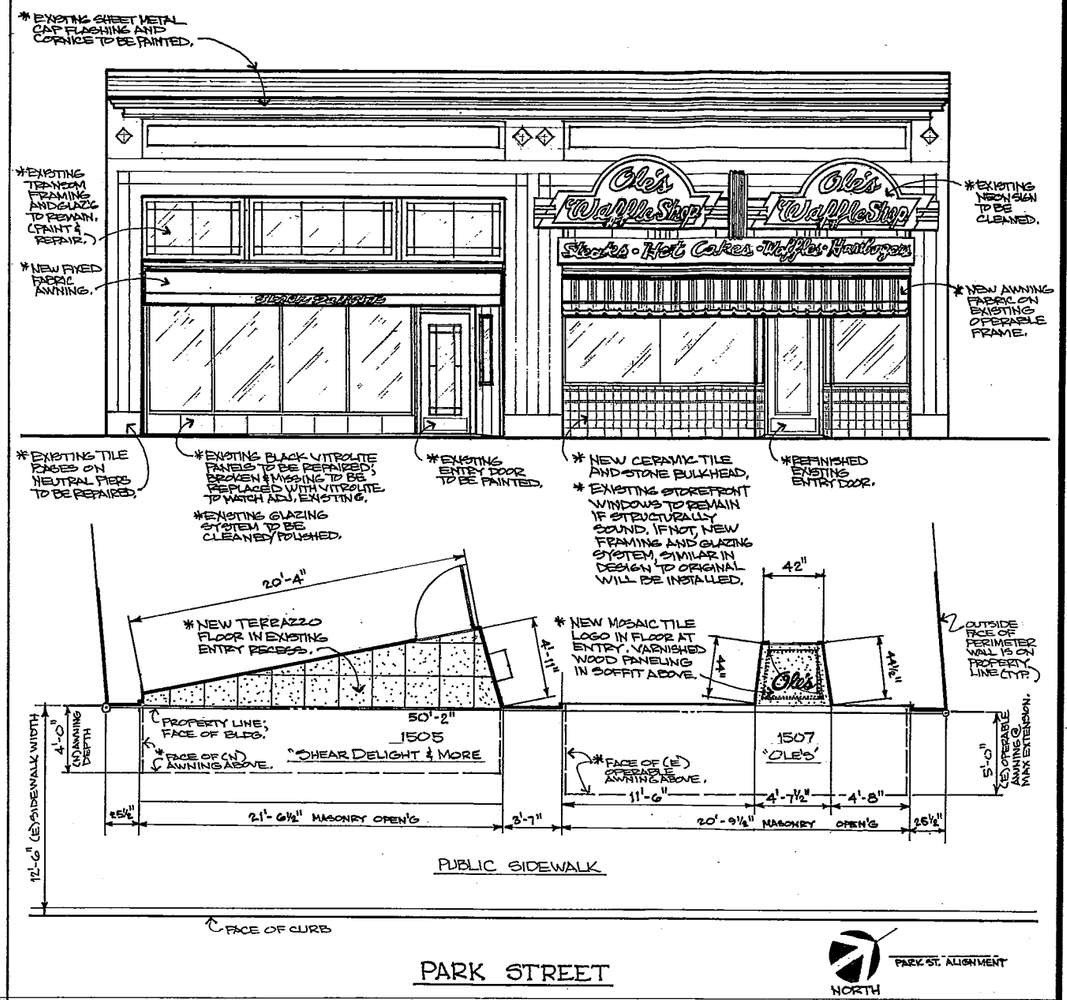

* NEW CONDITIONS ~ STREET ELEVATION ~ 1/4" = 1'-0" (1)

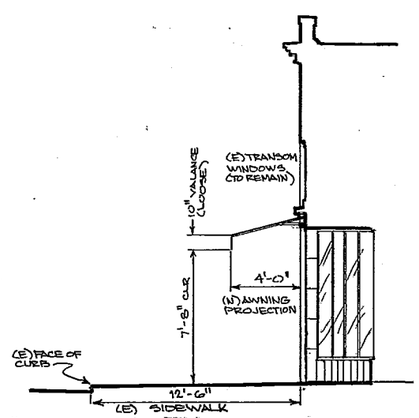

* (N) SECTION @ SHEAR DELIGHT ~ 1/4" = 1'-0" (3)

*NOTE:

1. EXISTING OPERABLE FABRIC AWNING DATES TO LATE 1920's. IT (AT FULL EXTENSION) DOES NOT MEET ALL CURRENT CODES FOR DEPTH & HEIGHT.
2. WHEN RETRACTED, AWNING DOES NOT INTRUDE INTO PUBLIC RIGHT OF WAY.

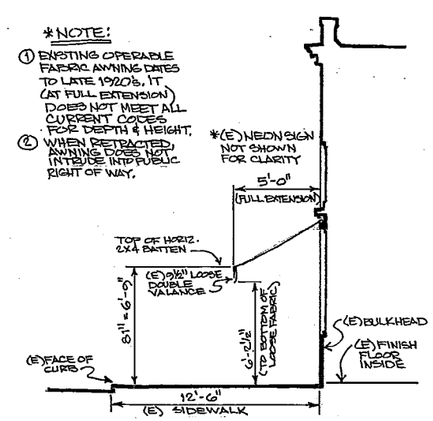

* (N) & (E) SECTION @ OLE'S ~ 1/4" = 1'-0" (2)

REVISIONS	BY

ARCHITECT:
A. Rule Designs
2329 Santa Clara Avenue, Suite 204
Alameda, California 94501
Tel. (510) 748-9802; Fax. (510) 748-9789

PROJECT SPONSOR:
Ole's Waffle Shop
1507 Park Street
Alameda, CA 94501

PROJECT TITLE:
Storefront Remodel
Existing Commercial Building
1505-1507 Park Street
Alameda, CA 94501

SHEET TITLE:
EXISTING & NEW CONDITIONS STREET ELEVATIONS

DRAWN	RWR
CHECKED	RWR
DATE	4 AUGUST 2011
SCALE	1/4" = 1'-0"
JOB NO.	2010-2011
SHEET	A-2
OF	SHEETS