Site Summary

# Lots:	130 (35'x70')
Site Area:	12.2 Ac.
Density:	10.7 Du/Ac
Guest Parking:	57 Spaces

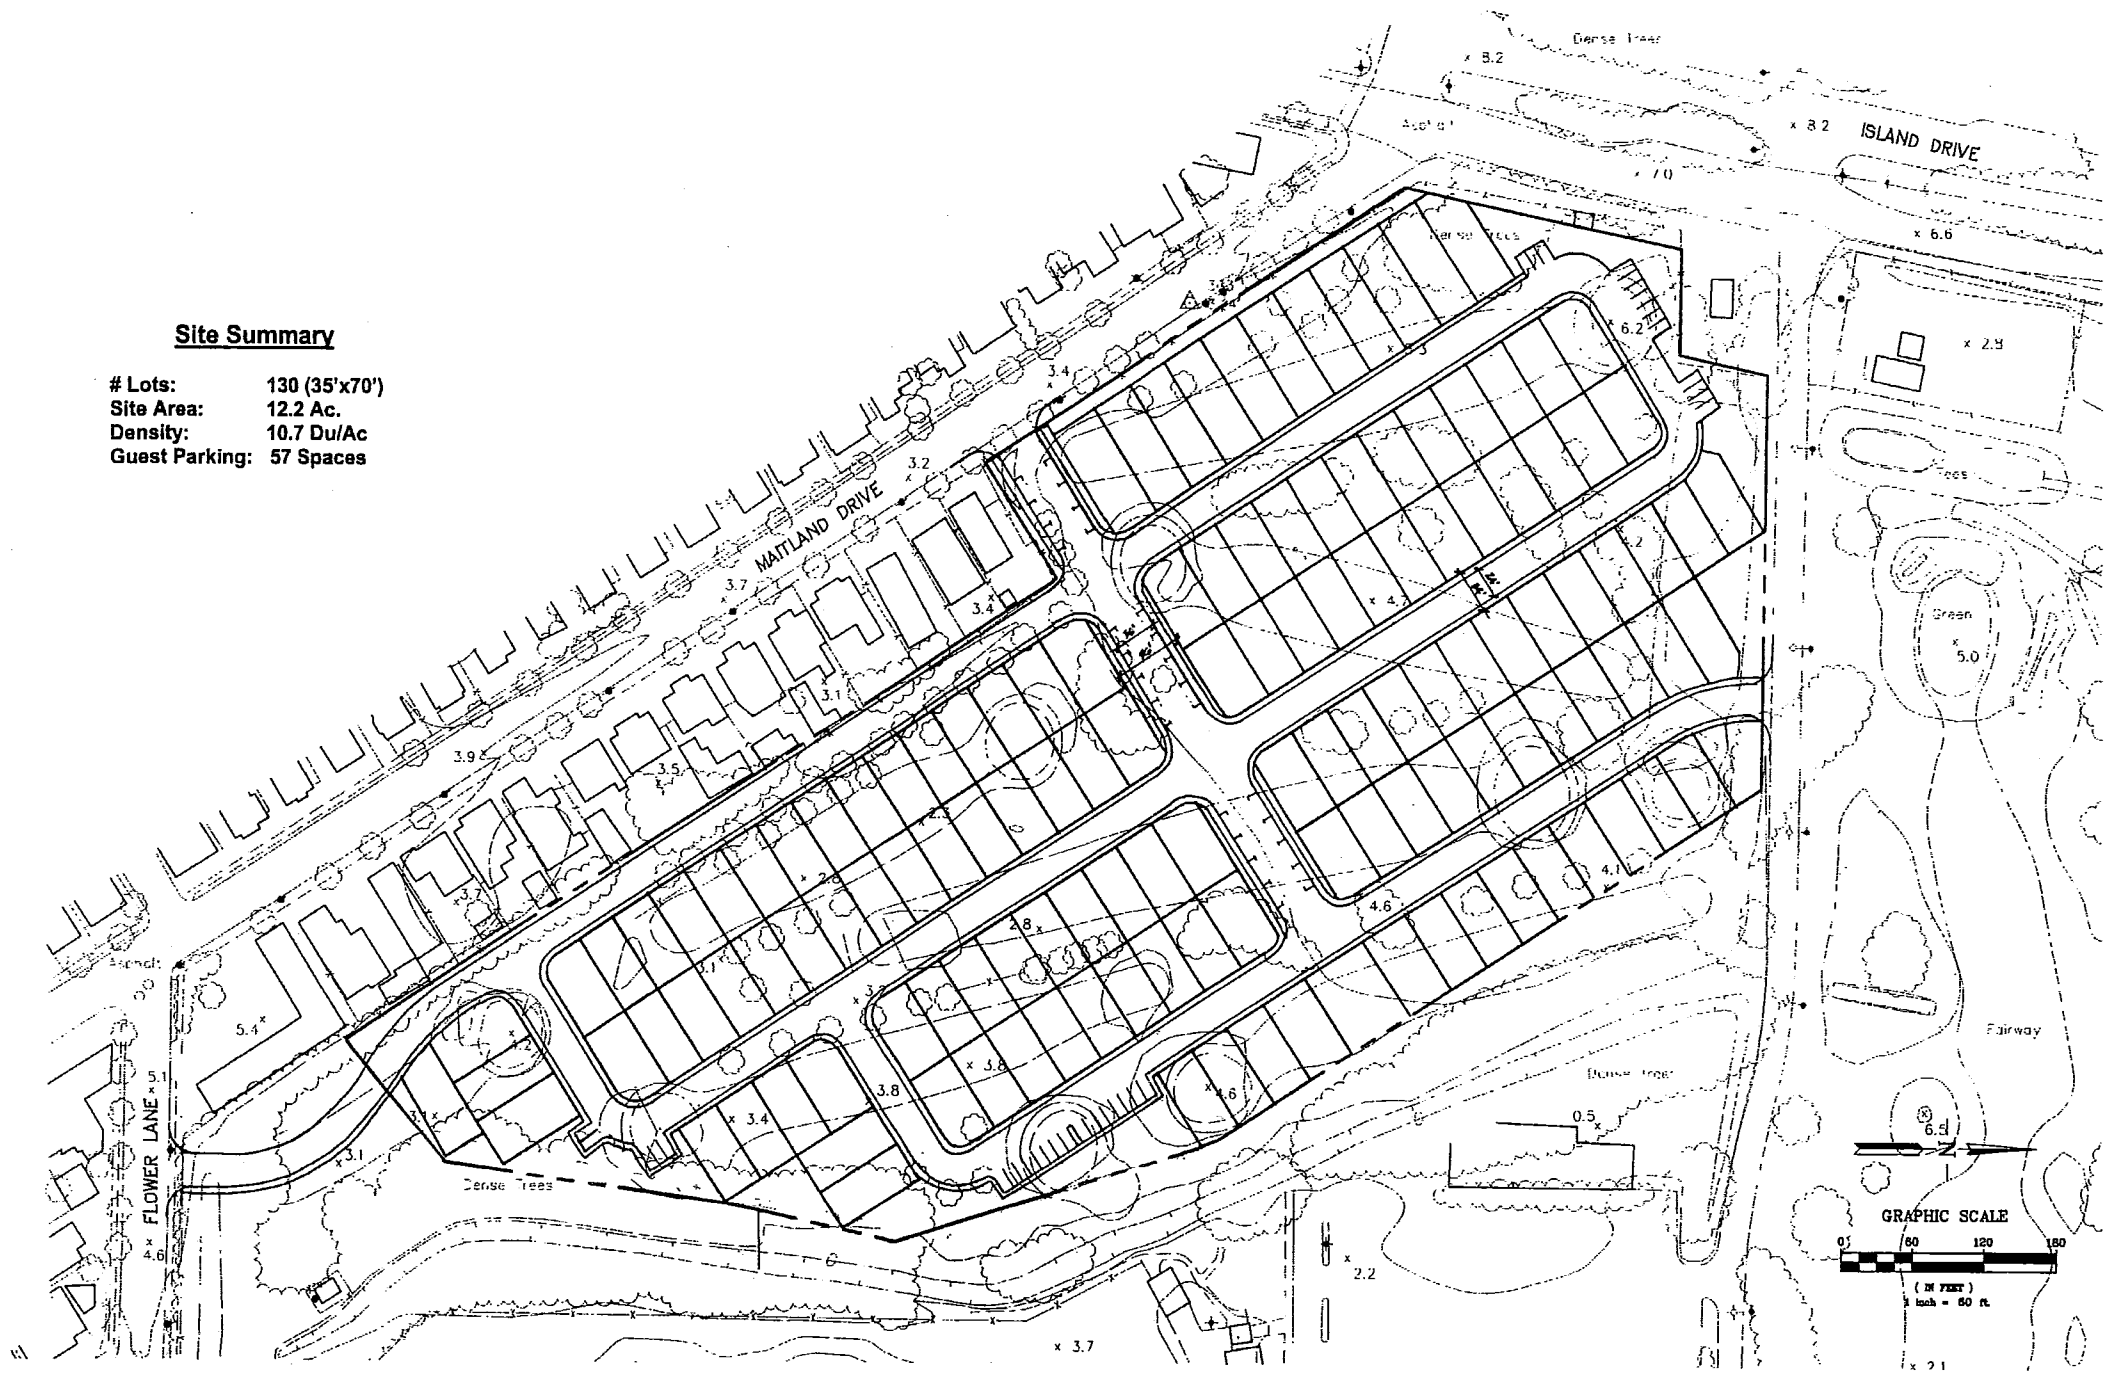

PRELIMINARY SITE PLAN - CHUCK CORICA GOLF COURSE

CITY OF ALAMEDA, ALAMEDA COUNTY, CALIFORNIA

RUGGERI-JENSEN-AZAR
ENGINEERS • PLANNERS • SURVEYORS
4690 CHABOT DRIVE, SUITE 200 PLEASANTON, CA 94588
PHONE: (925) 227-9100 FAX: (925) 227-9300

DATE: AUGUST 18, 2011

JOB NO.: 111078